Note:
For Building
Permit Only

SPRING LAKE ESTATES
Lot 41

SSL Sanitary Sewer Lateral
SSD Sub-Surface Drain

0.277 Acres ±
12164 Teal Lane

Scale: 1" = 30'

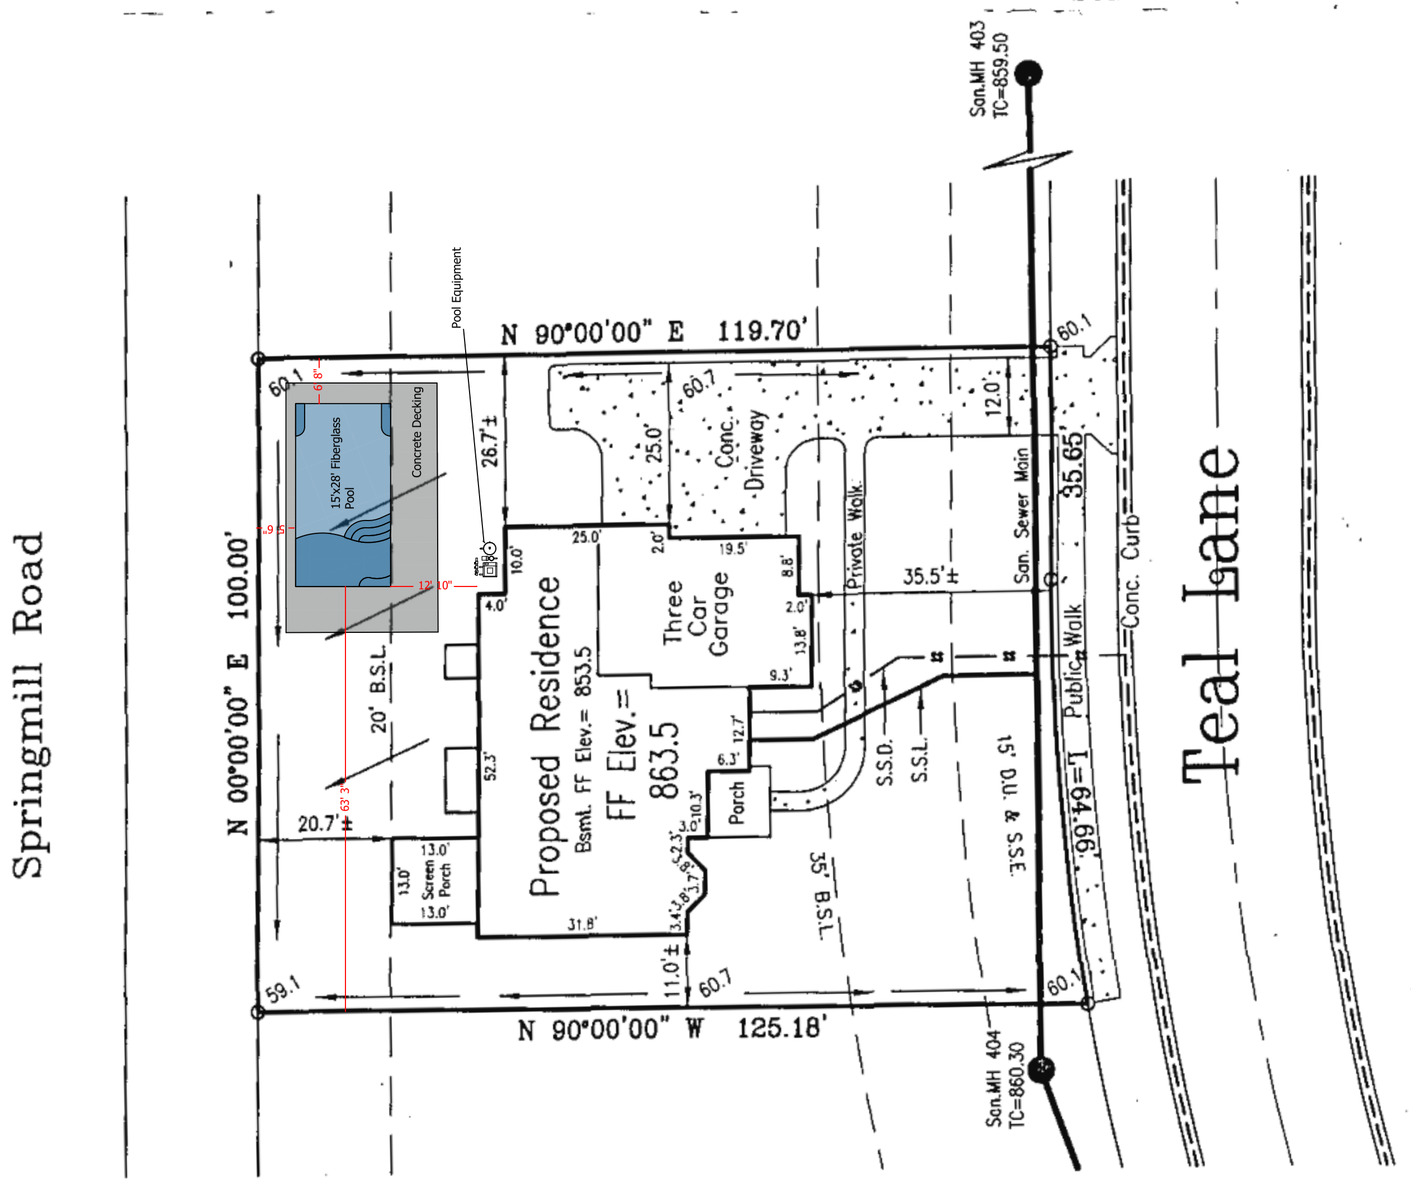

Lot #41 in SPRING LAKE ESTATES, an addition to Clay Township, Hamilton County, Indiana as per plat thereof recorded as instrument number 950033343, Plat Cabinet No. 1, Slide No. 446 in the Office of the Recorder of Hamilton County, Indiana.

I, the undersigned hereby certify that the above plot plan and description to be true and correct to the best of my knowledge, information, and belief, and is NOT intended or represented to be a property line survey and does NOT purport to be sufficient for the location of corner stakes or the establishment of property lines.

WITNESS my hand and Registered Land Surveyors Seal this 19th day of June, 2006.

Robert D. Peterson
Registered Land Surveyor
State of Indiana No. 9600005

ROBERT D. PETERSON
REGISTERED
No. 9600005
STATE OF INDIANA

Prepared By:
POLARIS LAND SURVEYING
10130 East 96th Street
Fishers, Indiana 46038