CONSULTING ENGINEERS
LAND SURVEYORS
9940 Allisonville Rd. • P.O. Box 509007 • Indianapolis, IN 46250
(317) 849-5935 • 1-800-728-6917 • FAX: (317) 849-5942

RELEASED FOR CONSTRUCTION
Subject to compliance with all Regulations of State County and Local Codes
DEPT OF COMMUNITY DEVELOPMENT
CITY OF CARMEL
INDIANA (571-2444)

JOB NO SMC5.192
CONTROL # 13800

DCD

LEGEND:
EXISTING GRADE E 99.99
PROPOSED GRADE P 99.99

ALL UNDERGROUND SEWERS AND UTILITIES SHOWN ARE PLOTTED BY SCALE FROM DESIGN PLANS FURNISHED BY ENGINEER UNLESS OTHERWISE NOTED. THE ACTUAL FIELD LOCATION MAY VARY.

N

1" = 30'

LOT SIZE: 0.44 AC.±

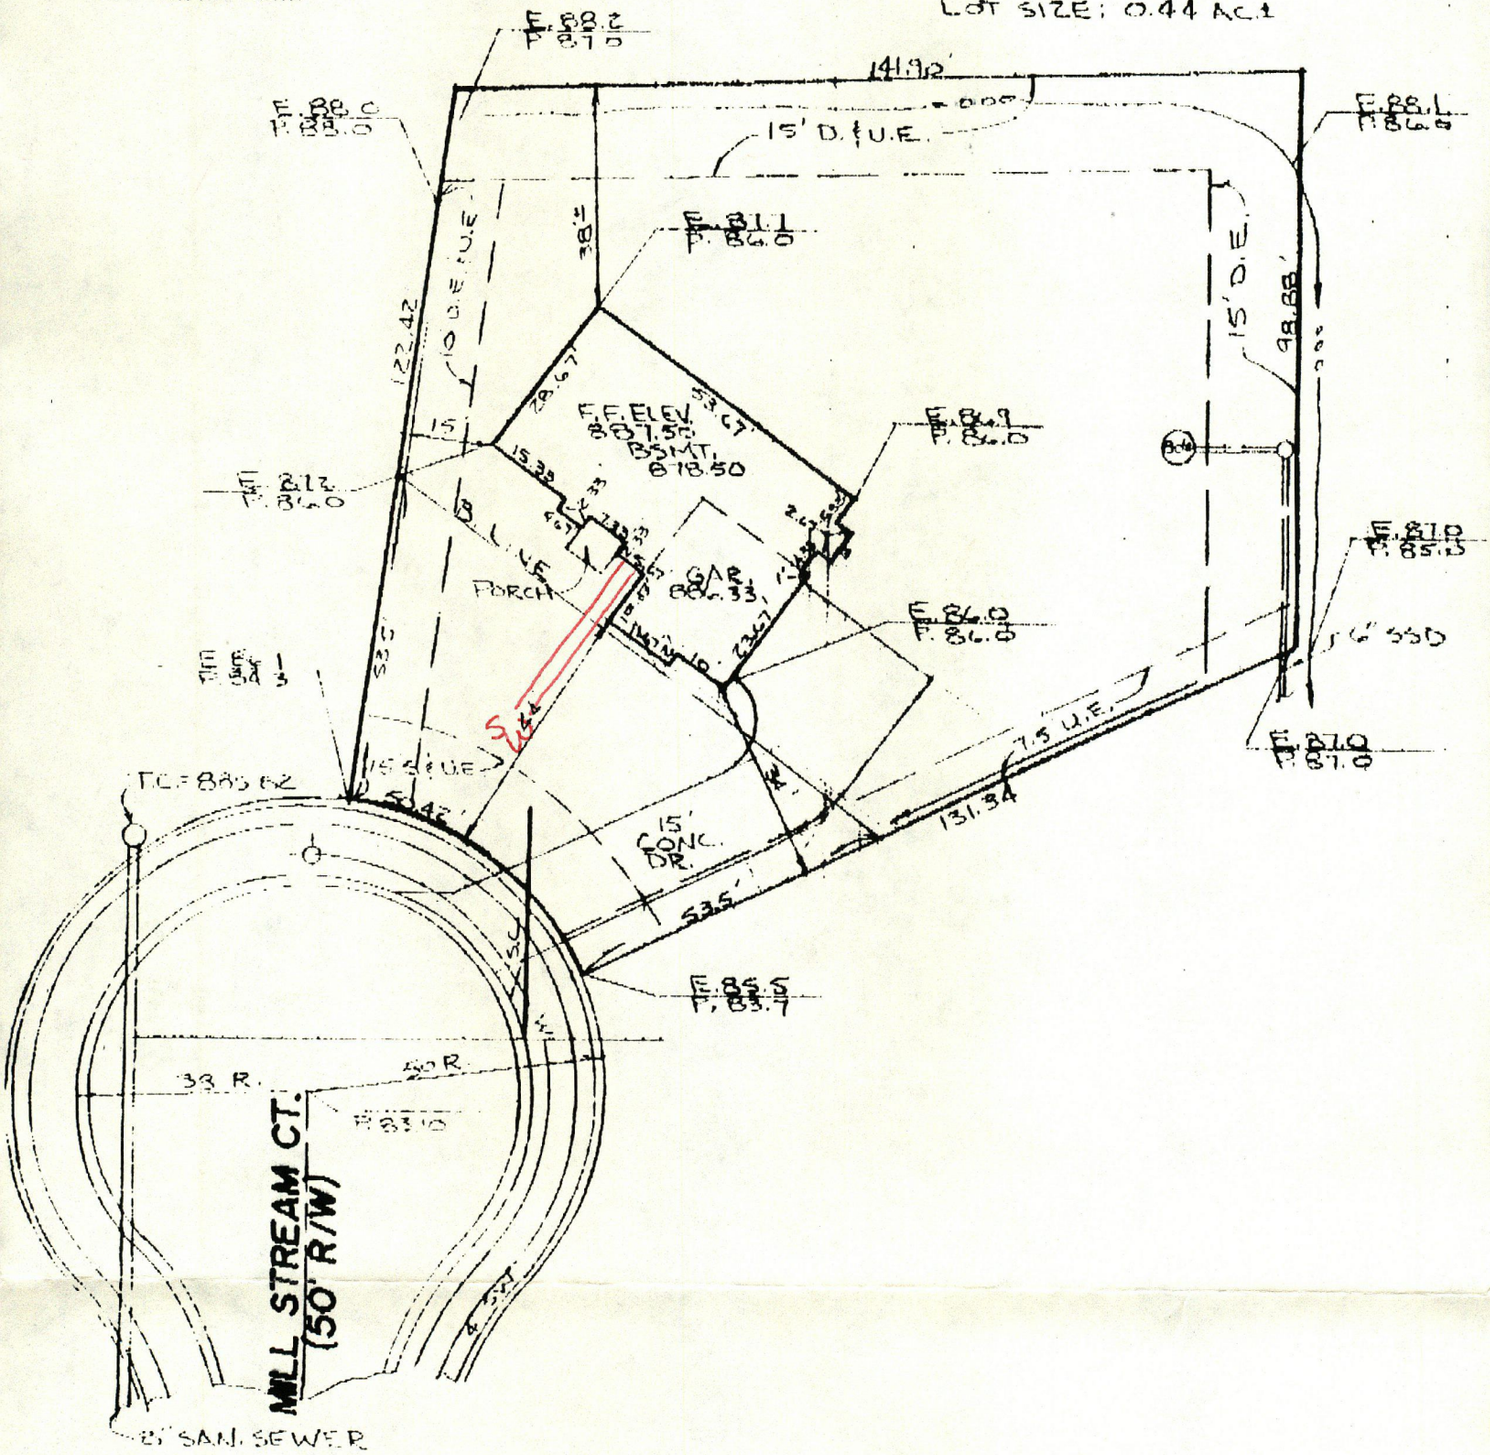

LOT 192 - SPRINGMILL CROSSING - SECTION FIVE
P.C. 15, PAGE 24-27, #8749518

MARBAUGH NE1318

12-20-90 R.J.S.